A – 2
SHEET NUMBER

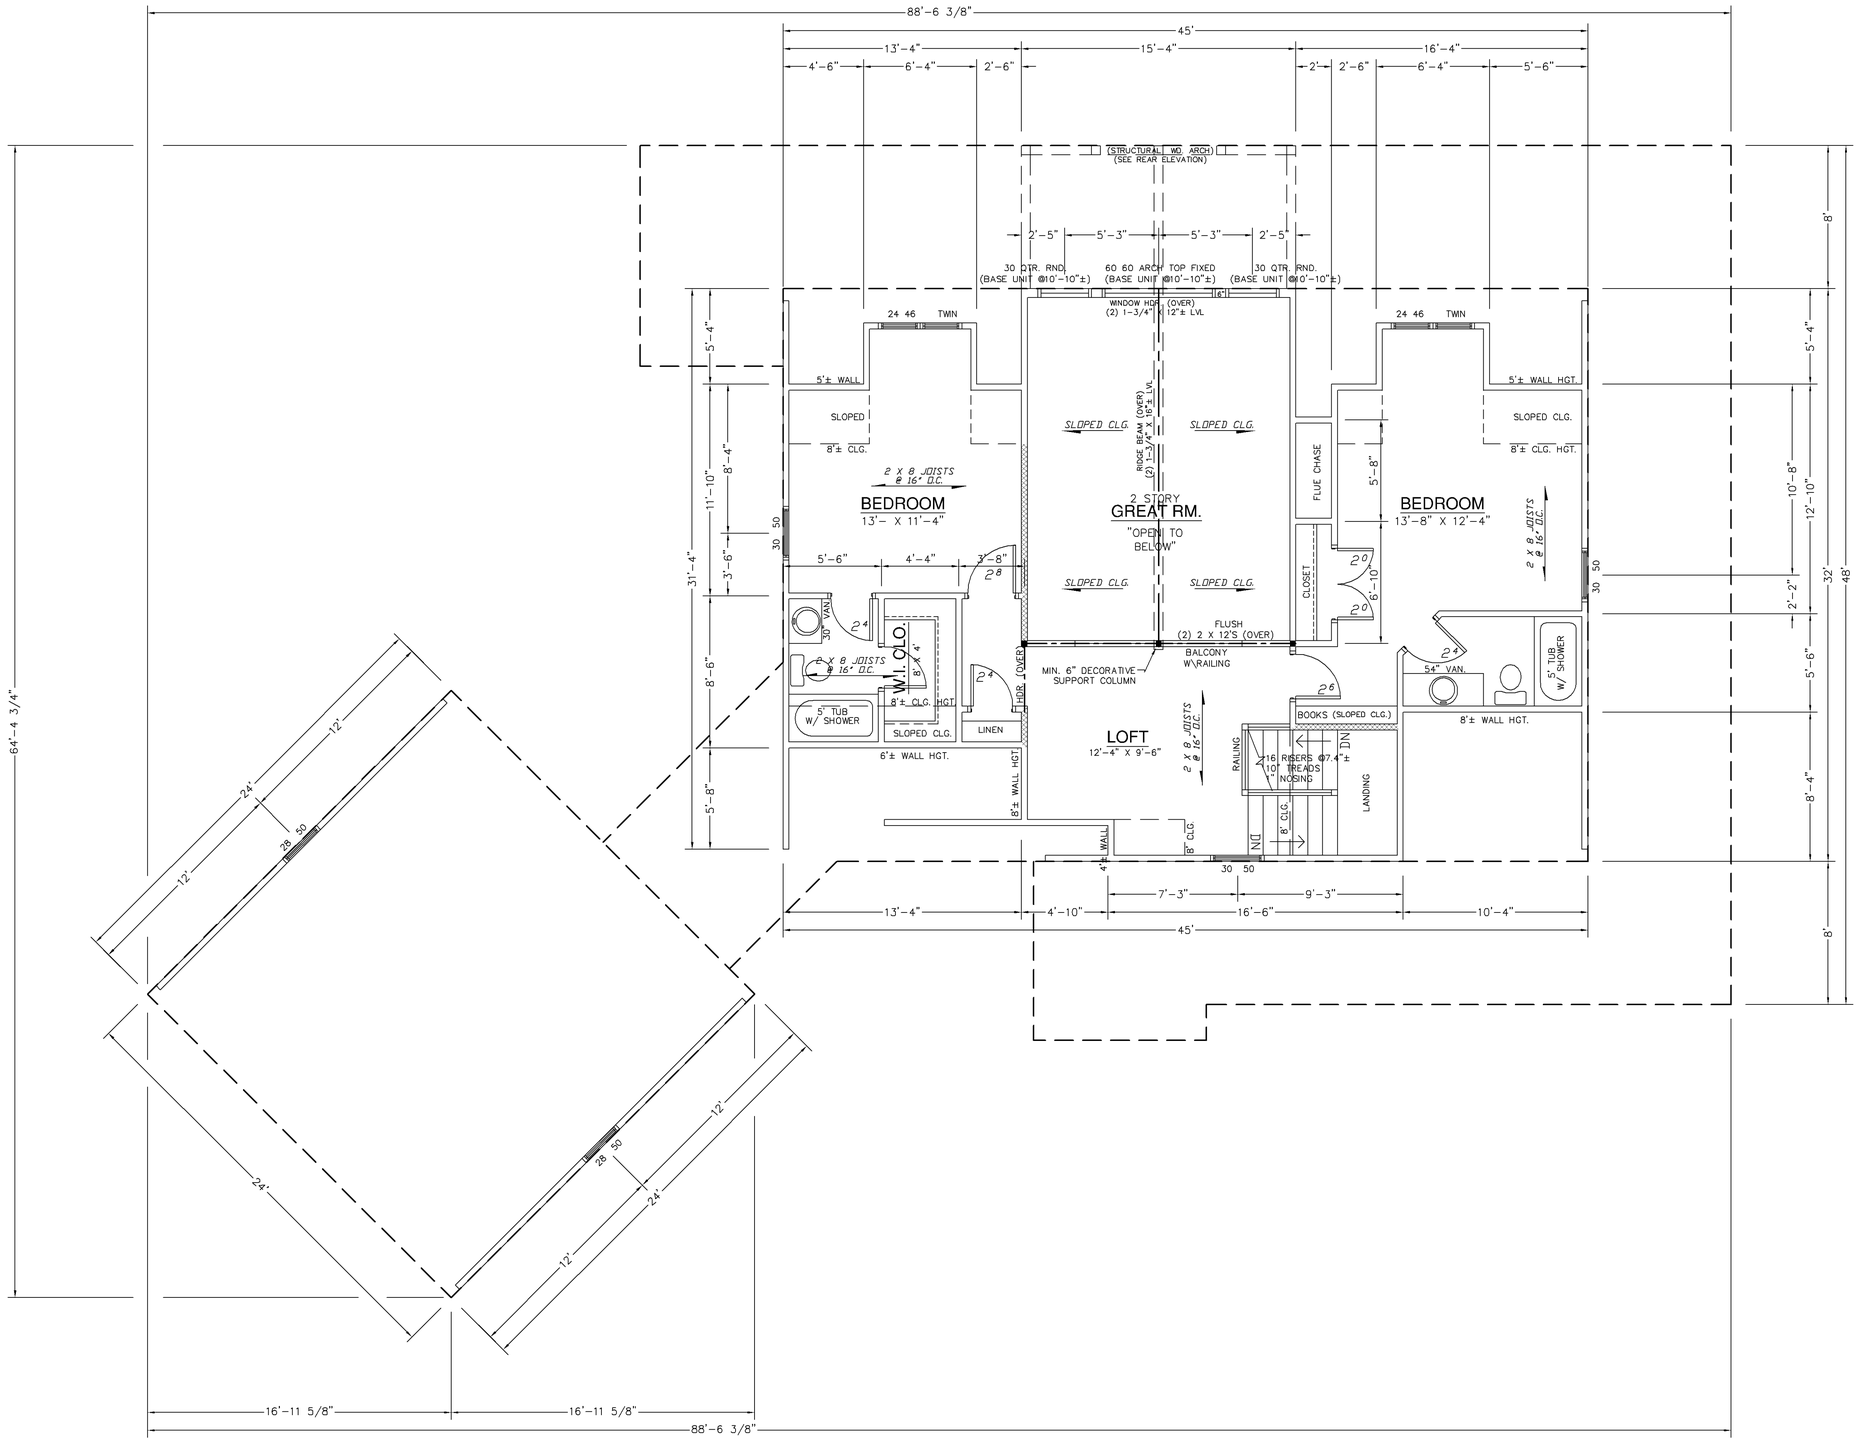

NOTICE:
ALL DIMENSIONS TO BE CHECKED AND VERIFIED BY CONTRACTOR AT JOB SITE.

UPPER FLOOR PLAN

SCALE: 1/4" = 1'-0"

835 S.F. FINISHED AREA (THIS LEVEL)

(AREA THIS LEVEL NOT INCLUDING "OPEN TO BELOW" SPACES)

BIRD'S DRAFTING

INDUSTRIAL PARK PLAZA NE
3695 OLD TASSO ROAD NE
CLEVELAND, TN 37312
PHONE: (423) 479-3391